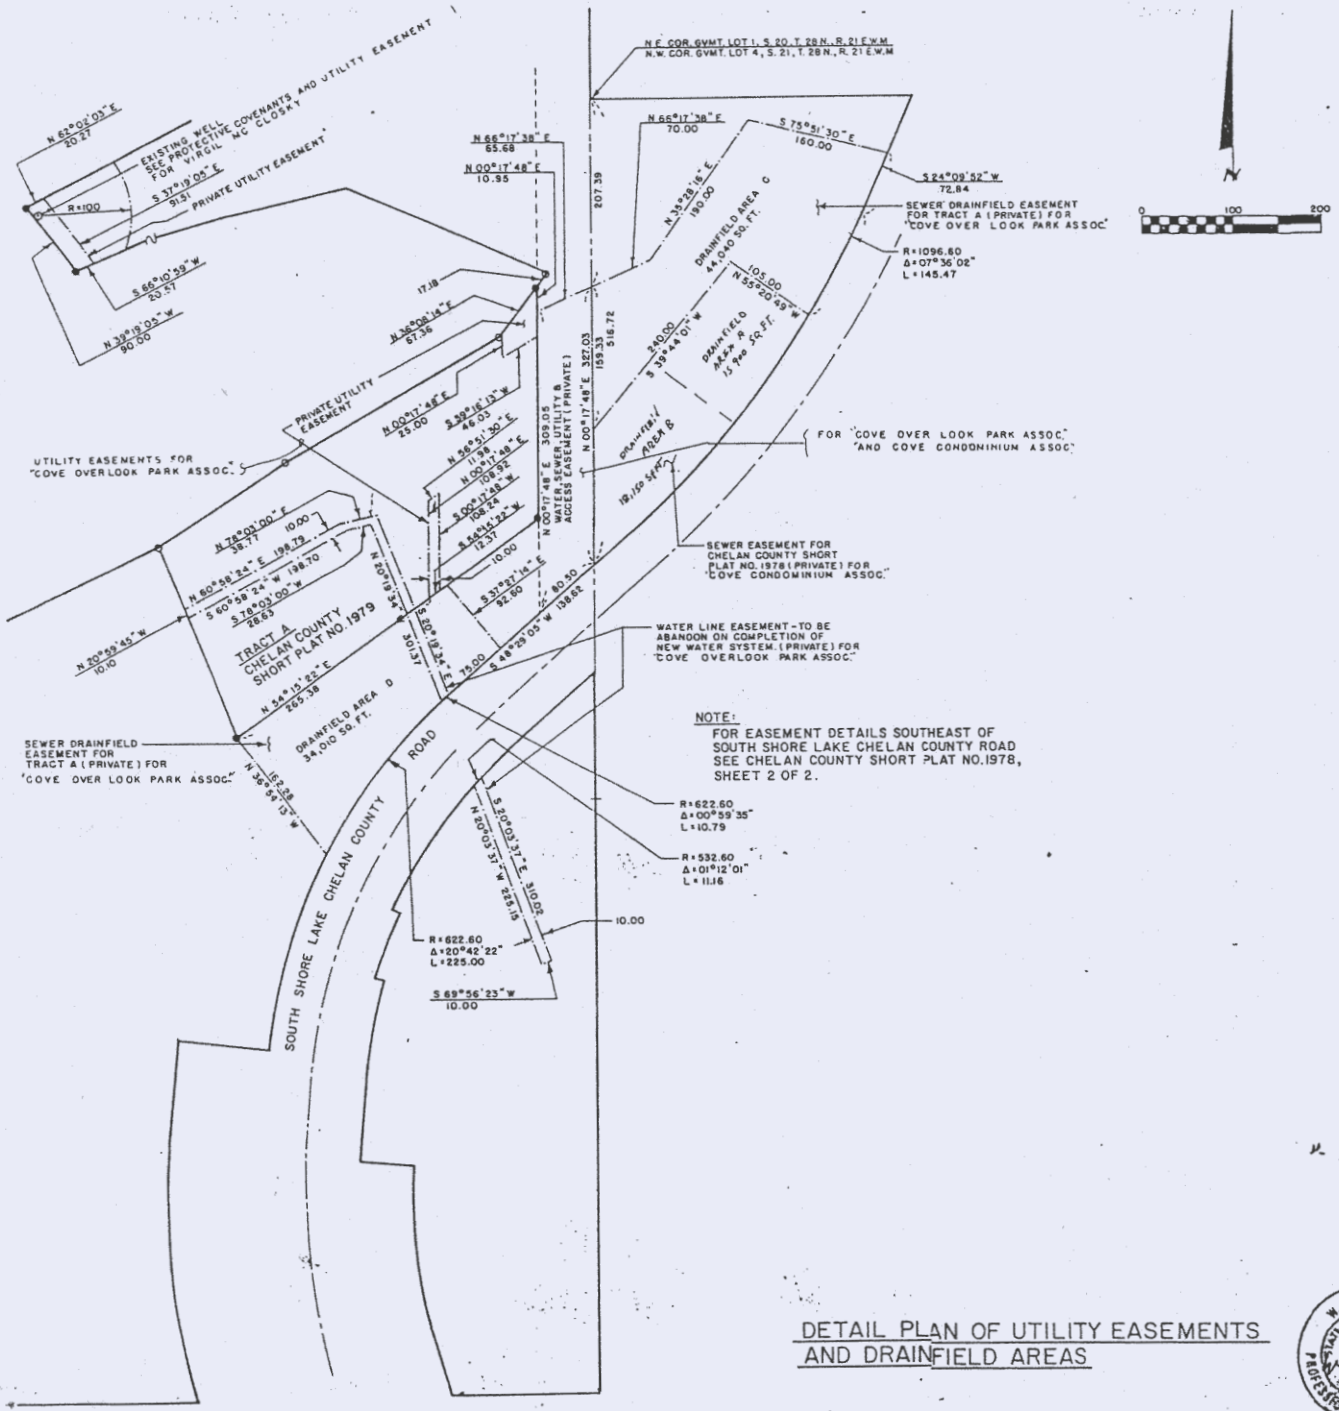

DETAIL PLAN OF UTILITY EASEMENTS AND DRAINFIELD AREAS

NO. 1979
CHELAN ADVENTURES
SP-7/2

A PART OF SECTION(S) 20/21, TWP. 28 N., RGE. 21 EWM.

ASSESSOR'S PARCEL NO.(s) (original tract):
282120400050 & 282121330005

ORIGINAL TRACT OWNER - name, address, phone
CHELAN ADVENTURES INC.
1011 NO. WESTERN AVE.
WENATCHEE WA. 98801 662 0908

EXISTING ZONING G.U. WATER SOURCE LAKE CHELAN
NO. SHORT PLATTED LOTS 2 SEWAGE SYSTEM ON-SITE

CONSENT AND WAIVER OF CLAIMS

I(we), THE OWNER(s) OF ALL THE PROPERTY INVOLVED IN THIS SHORT SUBDIVISION, HEREBY CONSENT TO THE DIVISION OF LAND AS PROPOSED IN THIS APPLICATION, DEDICATING TO THE USE OF THE PUBLIC FOREVER ALL PUBLIC PROPERTY THERE IS SHOWN ON THE SHORT PLAT, AND I(we) HEREBY GRANT A WAIVER BY MYSELF (ourselves) OF ALL CLAIMS FOR DAMAGES AGAINST ANY GOVERNMENTAL AUTHORITY WHICH MAY BE OCCASIONED TO THE ADJACENT LANDS BY THE ESTABLISHED CONSTRUCTION, DRAINAGE AND MAINTENANCE OF PUBLIC ROADS.

IN WITNESS WHEREOF WE HAVE HERETO SET OUR SIGNATURE THIS 20 DAY OF February, 1990.

Dave McGlich — Virgil M. McCloskey
Eunice M. McCloskey

ACKNOWLEDGEMENT

THIS IS TO CERTIFY THAT ON THE 1st DAY OF March, 1990, BEFORE ME, THE UNDERSIGNED, PERSONALLY APPEARED Virgil M. McCloskey, Eunice M. McCloskey, Dave McGlich, Jerry Fleming

TO ME KNOWN TO BE THE PERSON WHO EXECUTED THE FOREGOING STATEMENT OF CONSENT AND WAIVER OF CLAIMS AND ACKNOWLEDGED TO ME THAT THEY SIGNED THE SAME AS THEIR FREE AND VOLUNTARY ACT AND DEED FOR THE USES AND PURPOSES THEREIN MENTIONED.

WITNESS MY HAND AND SEAL THE DAY AND YEAR ABOVE MENTIONED.

NOTARY PUBLIC IN AND FOR THE STATE OF WASHINGTON, RESIDING AT Wenatchee

CHELAN-DOUGLAS HEALTH DISTRICT

ON SITE INSPECTION OF THESE LOTS REVEAL PROBABLE SUITABLE CONDITIONS FOR DOMESTIC WATER AND SEWAGE DISPOSAL.

DIRECTOR OF ENVIRONMENTAL HEALTH — DATE 4/27/90

PLANNING DEPARTMENT

ADMINISTRATOR — DATE 3/1/90

PUBLIC WORKS DEPARTMENT

DIRECTOR — DATE 2-27-90

AUDITOR'S CERTIFICATE — FEE:

FILED FOR RECORD THIS ____ DAY OF ____ 19__ AT ____ M., IN BOOK ____ PAGE ____ SHORT PLATS AT THE REQUEST OF ____

DEPUTY — COUNTY AUDITOR

BOUNDARY ENGINEERING
110 EAST BROADWAY
MOSES LAKE, WA. 98837
509-765-0297

SP-7/2

SHEET 2 OF 2

JOB NO.	CHECKED BY	DRAWN BY
89-1481	W.R.B.	S.E.L./M.N.
SCALE 1"=100'	DATE 01-90	F.B. 588